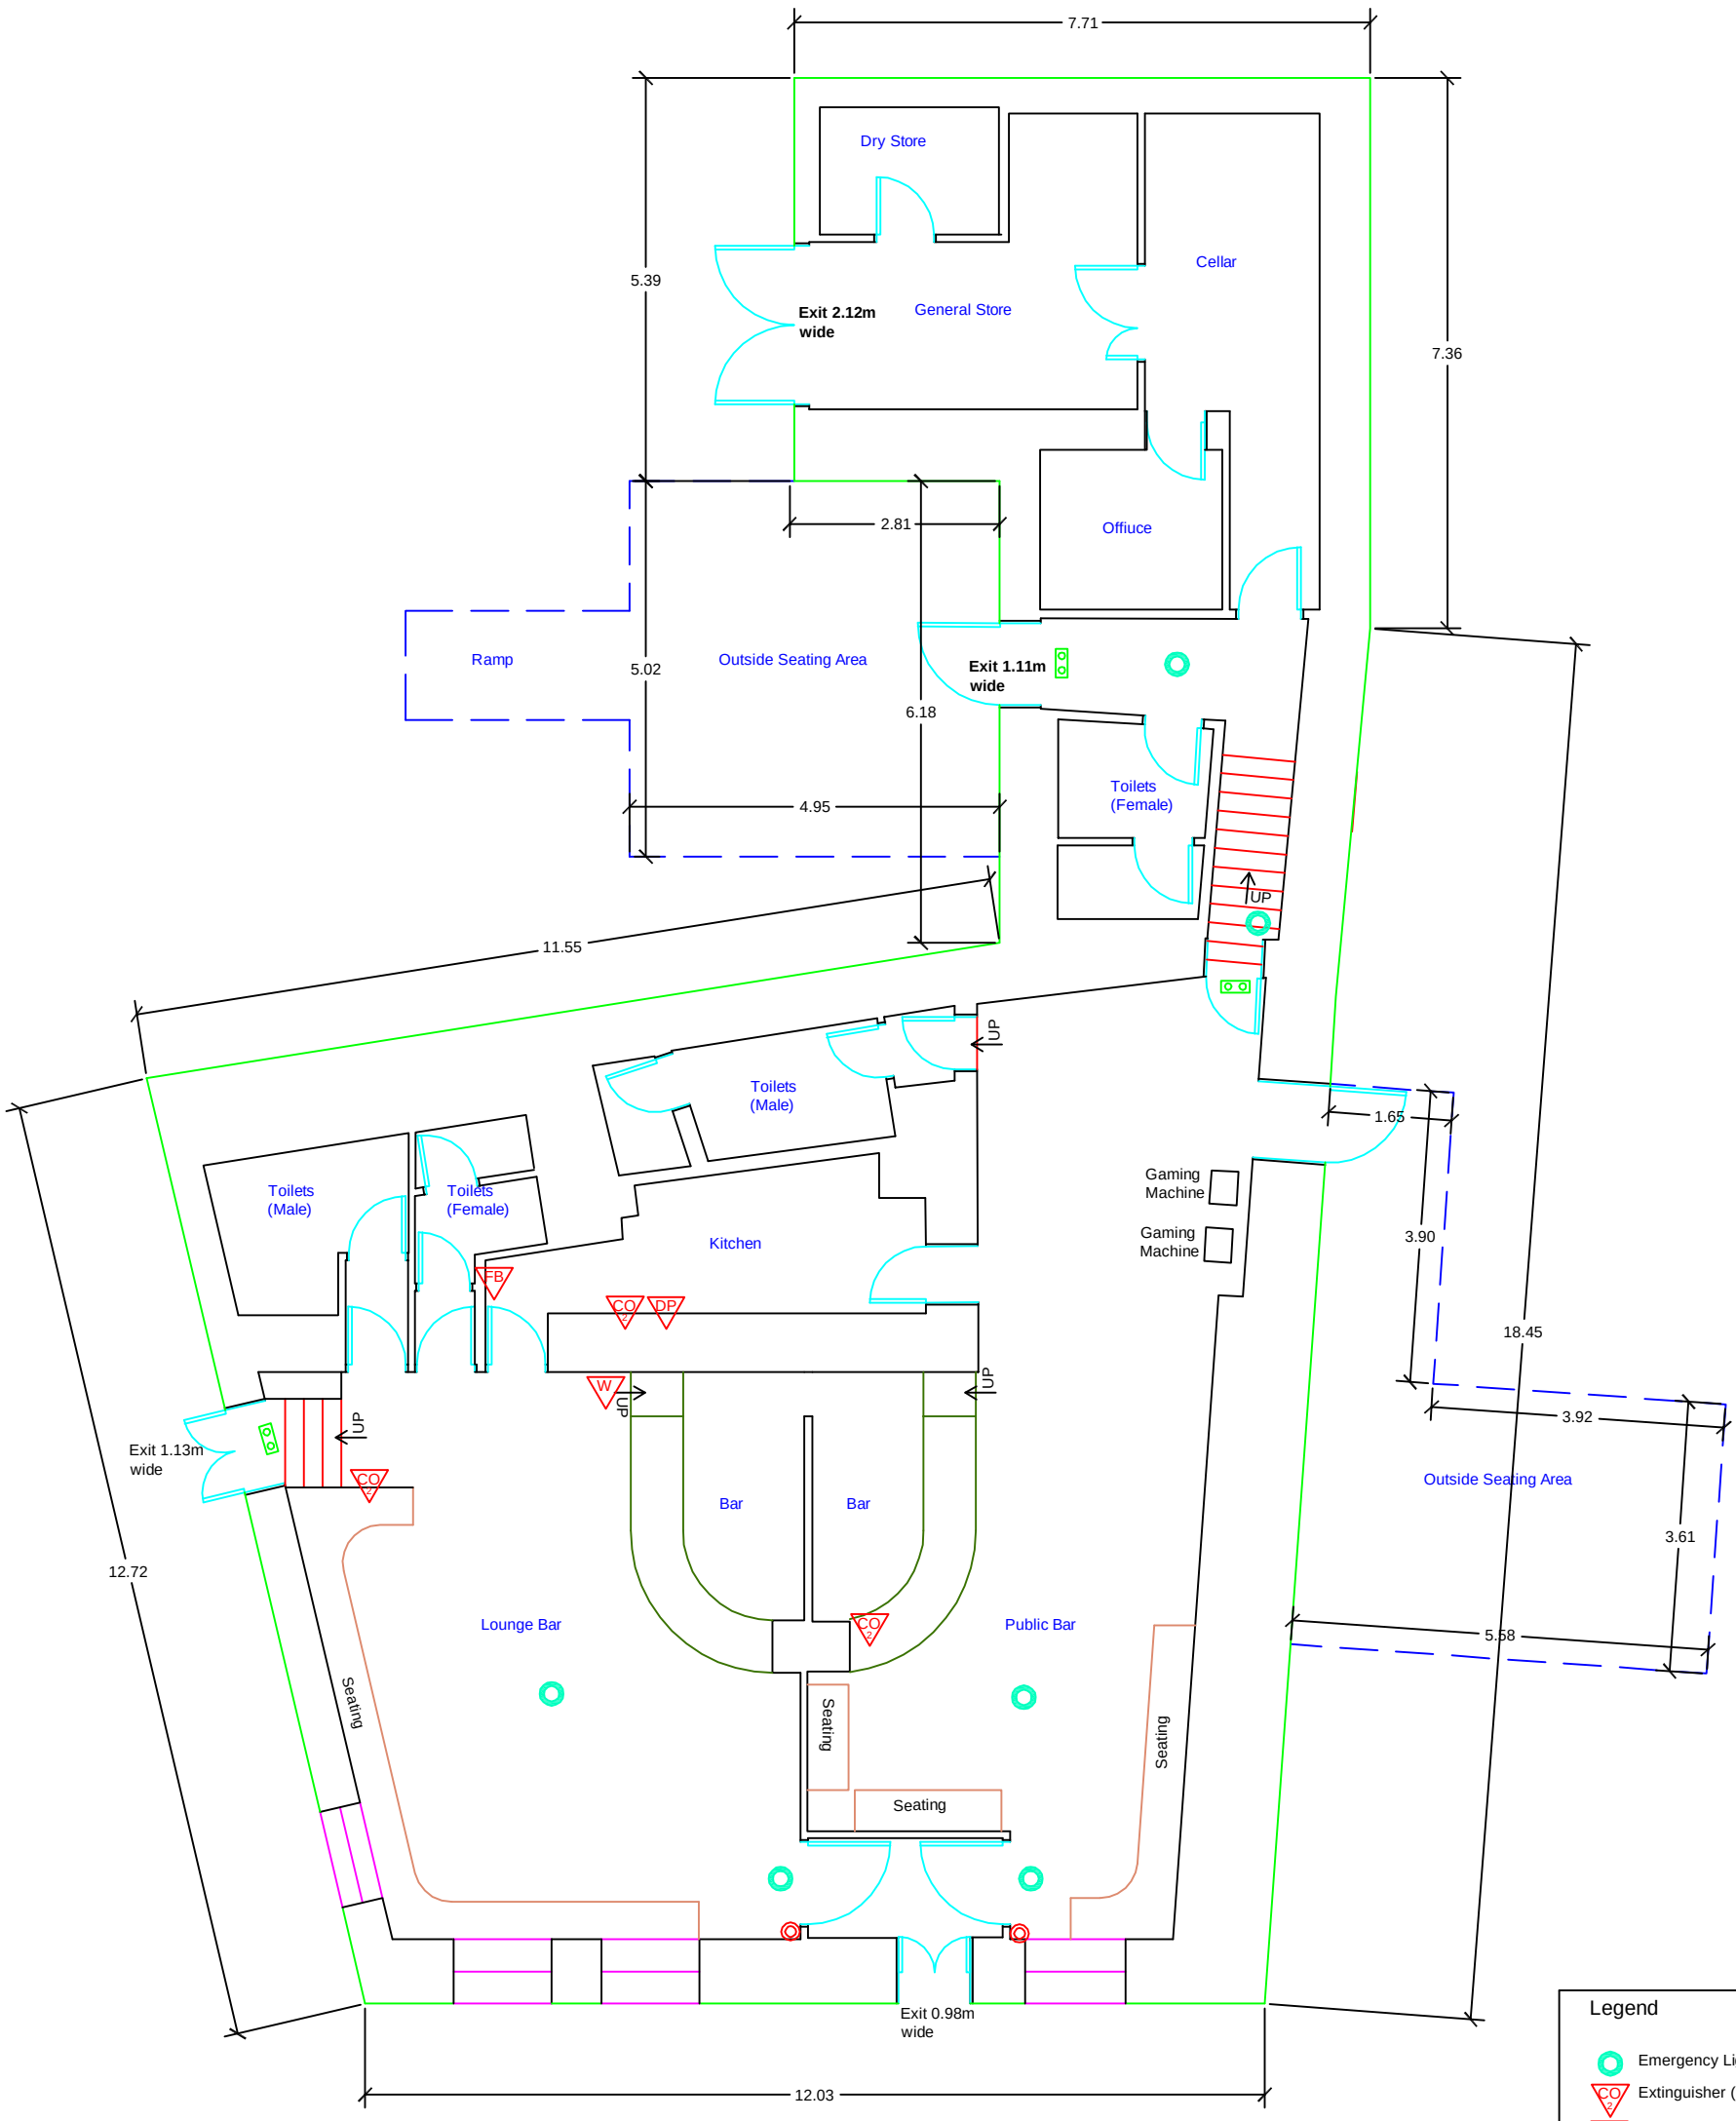

Legend

- Emergency Light
- Extinguisher (Carbon Dioxide)
- Extinguisher (Powder)
- Extinguisher (Water)
- Fire Blanket
- Fire Call (Break Glass)
- Iluminated Exit Sign

Premises Title

YOUR NAME

Premises Address

YOUR ADDRESS

Scale

1:100